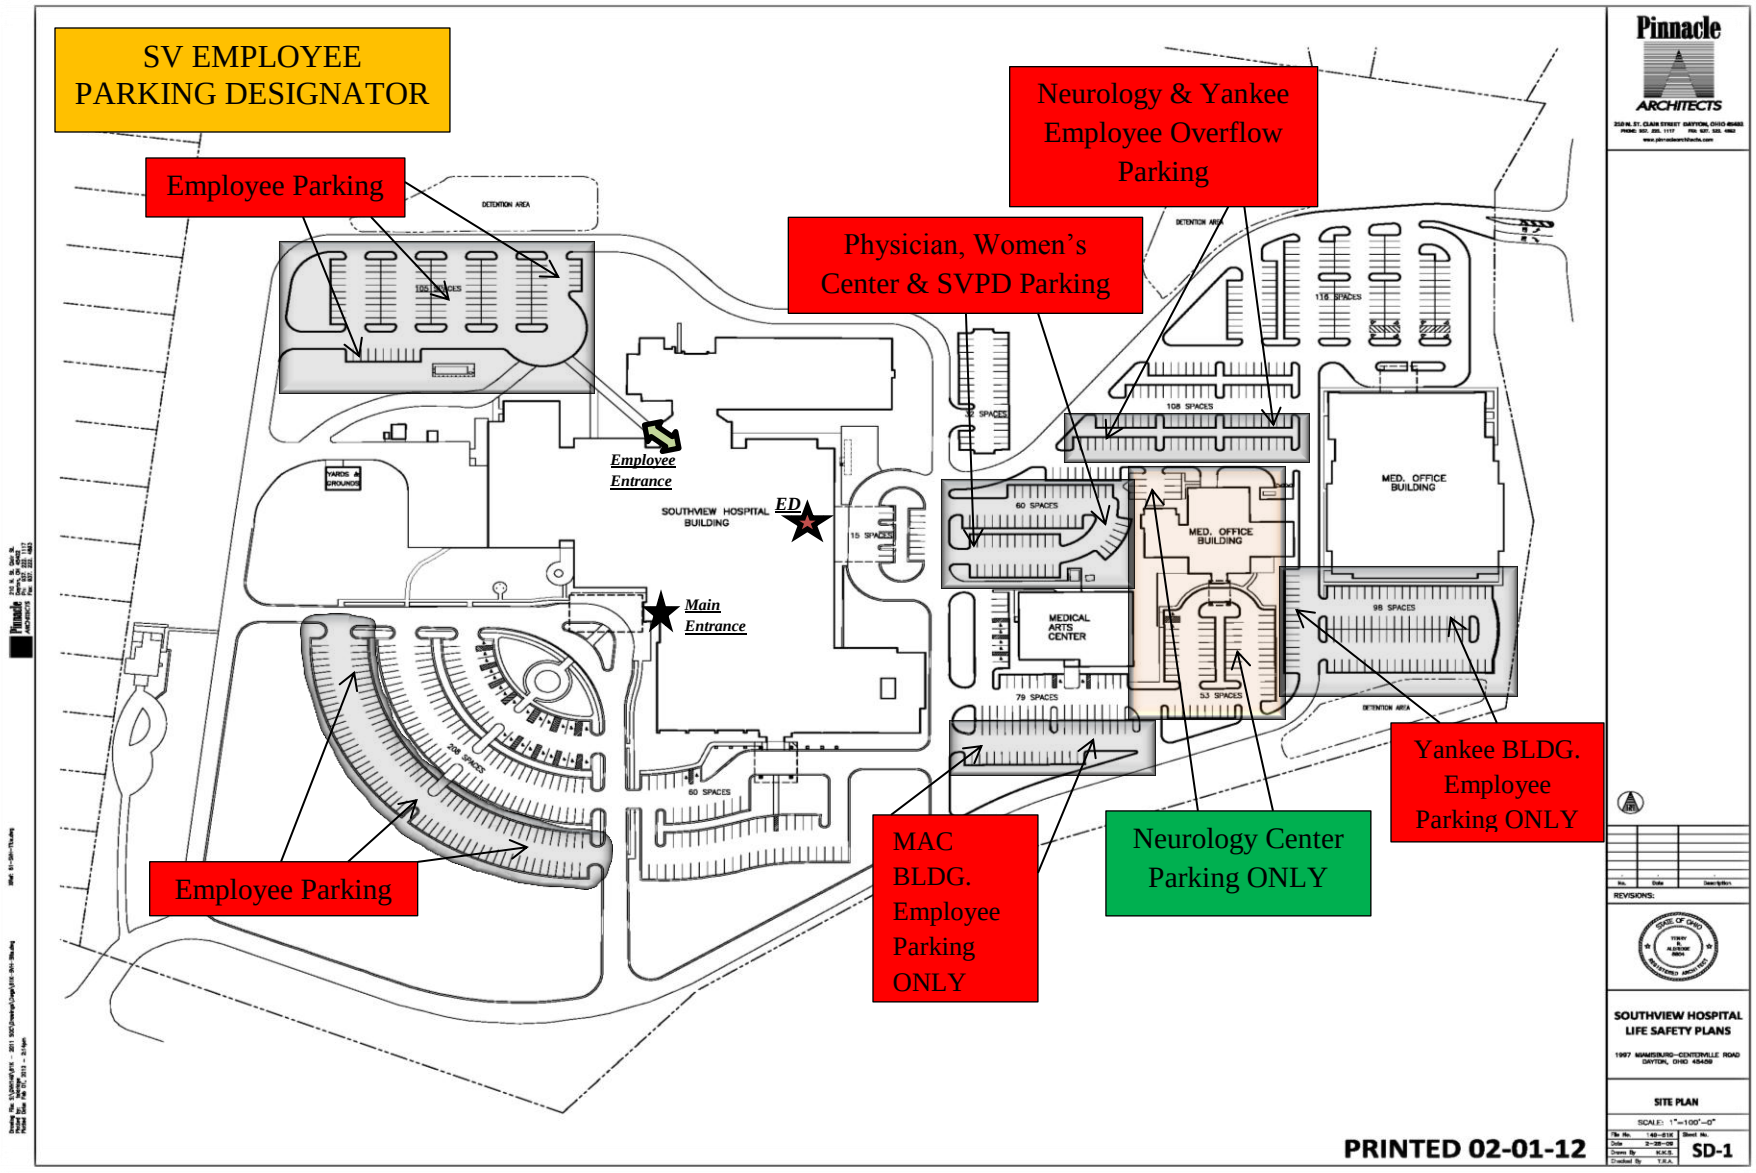
SV EMPLOYEE PARKING DESIGNATOR
Employee Parking
Neurology & Yankee Employee Overflow Parking
Physician, Women's Center & SVPD Parking
Employee Entrance
ED
Main Entrance
SOUTHVIEW HOSPITAL BUILDING
MEDICAL ARTS CENTER
MED. OFFICE BUILDING
DETENTION AREA
YARDS & GROUNDS
105 SPACES
116 SPACES
108 SPACES
32 SPACES
60 SPACES
15 SPACES
98 SPACES
79 SPACES
53 SPACES
208 SPACES
60 SPACES
Employee Parking
MAC BLDG. Employee Parking ONLY
Neurology Center Parking ONLY
Yankee BLDG. Employee Parking ONLY
PRINTED 02-01-12
Pinnacle ARCHITECTS
REVISIONS:
SOUTHVIEW HOSPITAL LIFE SAFETY PLANS
1997 MAMSBURG-CENTERVILLE ROAD DAYTON, OHIO 45459
SITE PLAN
SCALE: 1"=100'-0"
SD-1